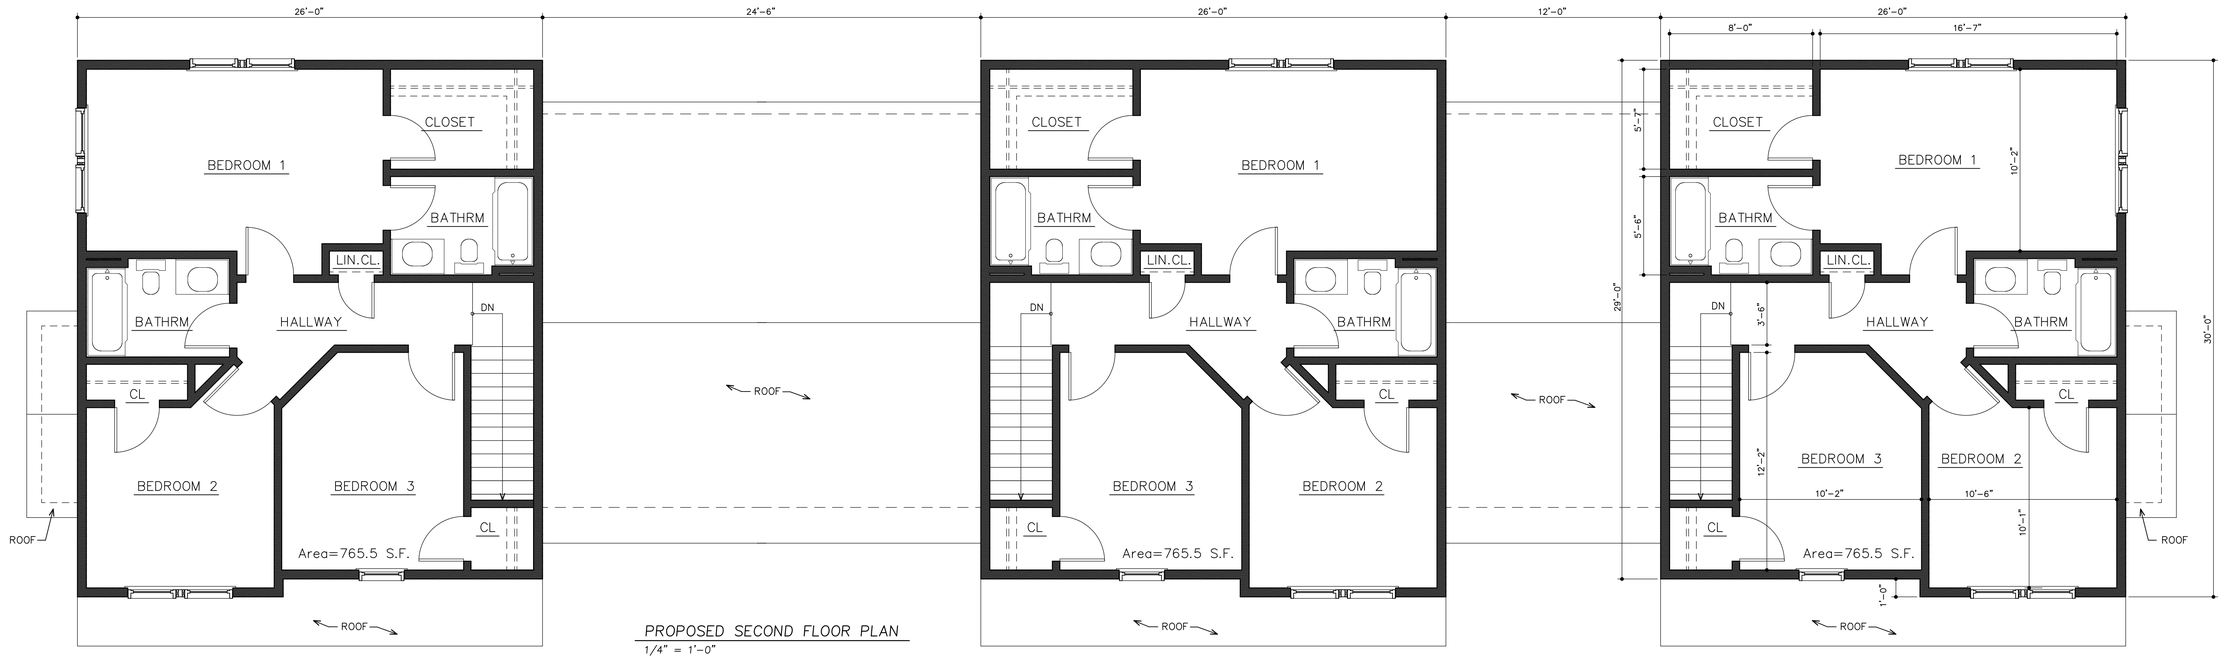

PROPOSED SECOND FLOOR PLAN
1/4" = 1'-0"

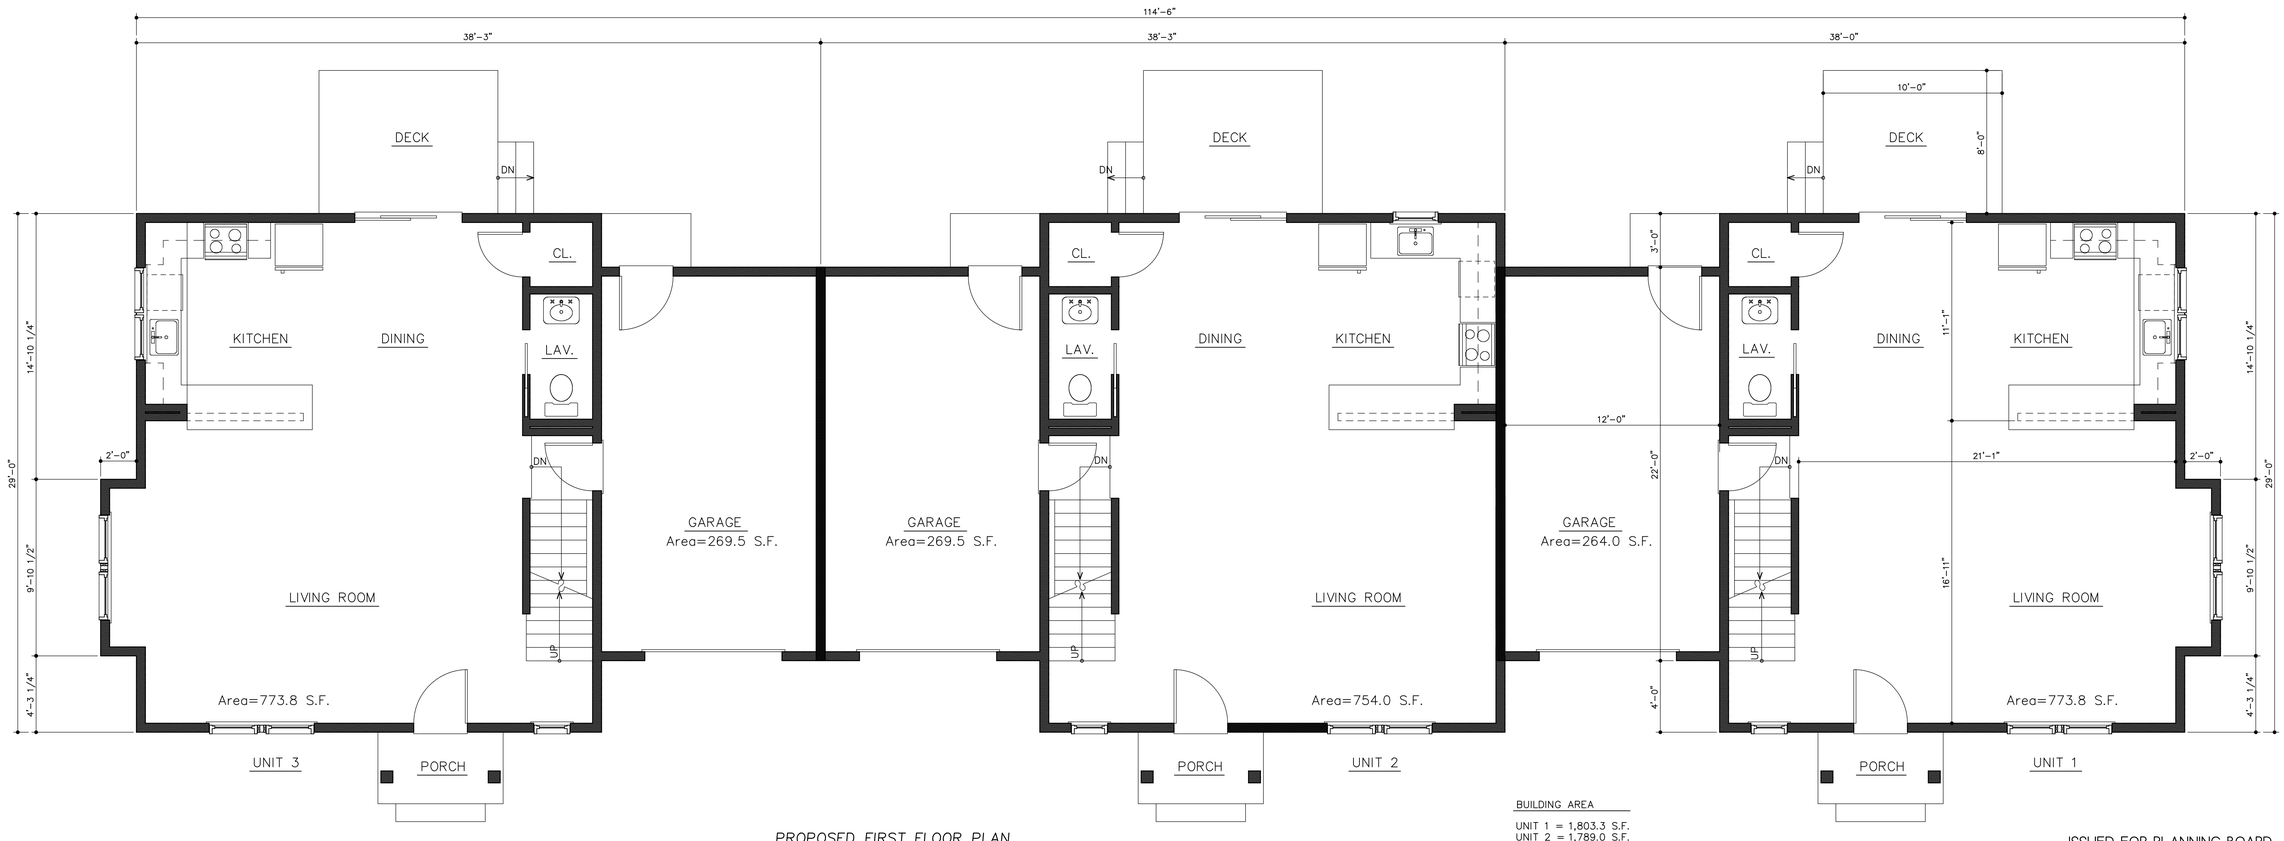

PROPOSED FIRST FLOOR PLAN
1/4" = 1'-0"

BUILDING AREA

UNIT 1 = 1,803.3 S.F.
UNIT 2 = 1,789.0 S.F.
UNIT 3 = 1,808.8 S.F.
TOTAL = 5,401.1 S.F.

ISSUED FOR PLANNING BOARD
REVIEW 5-27-22

LORIGAN ARCHITECTS
377 Main Street
Fitchburg, MA 01420
Voice 978.896.3012
Bill@LoriganArchitects.com

REVISIONS

NO.	DATE	BY	DESCRIPTION
1	9-26-22	WAL	PLANNING BOARD COMMENTS
2	5-27-22	WAL	OWNER'S COMMENTS
1	5-24-22	WAL	OWNER'S COMMENTS

PROJECT 22072

PROPOSED 3-FAMILY RESIDENCE FOR
FALCON NESTS PROPERTY, LLC
AT
106 EAST STREET
FITCHBURG, MA

DRAWN BY: WAL
DATE 5-9-22

PROPOSED FIRST AND SECOND FLOOR PLANS

ACP-2